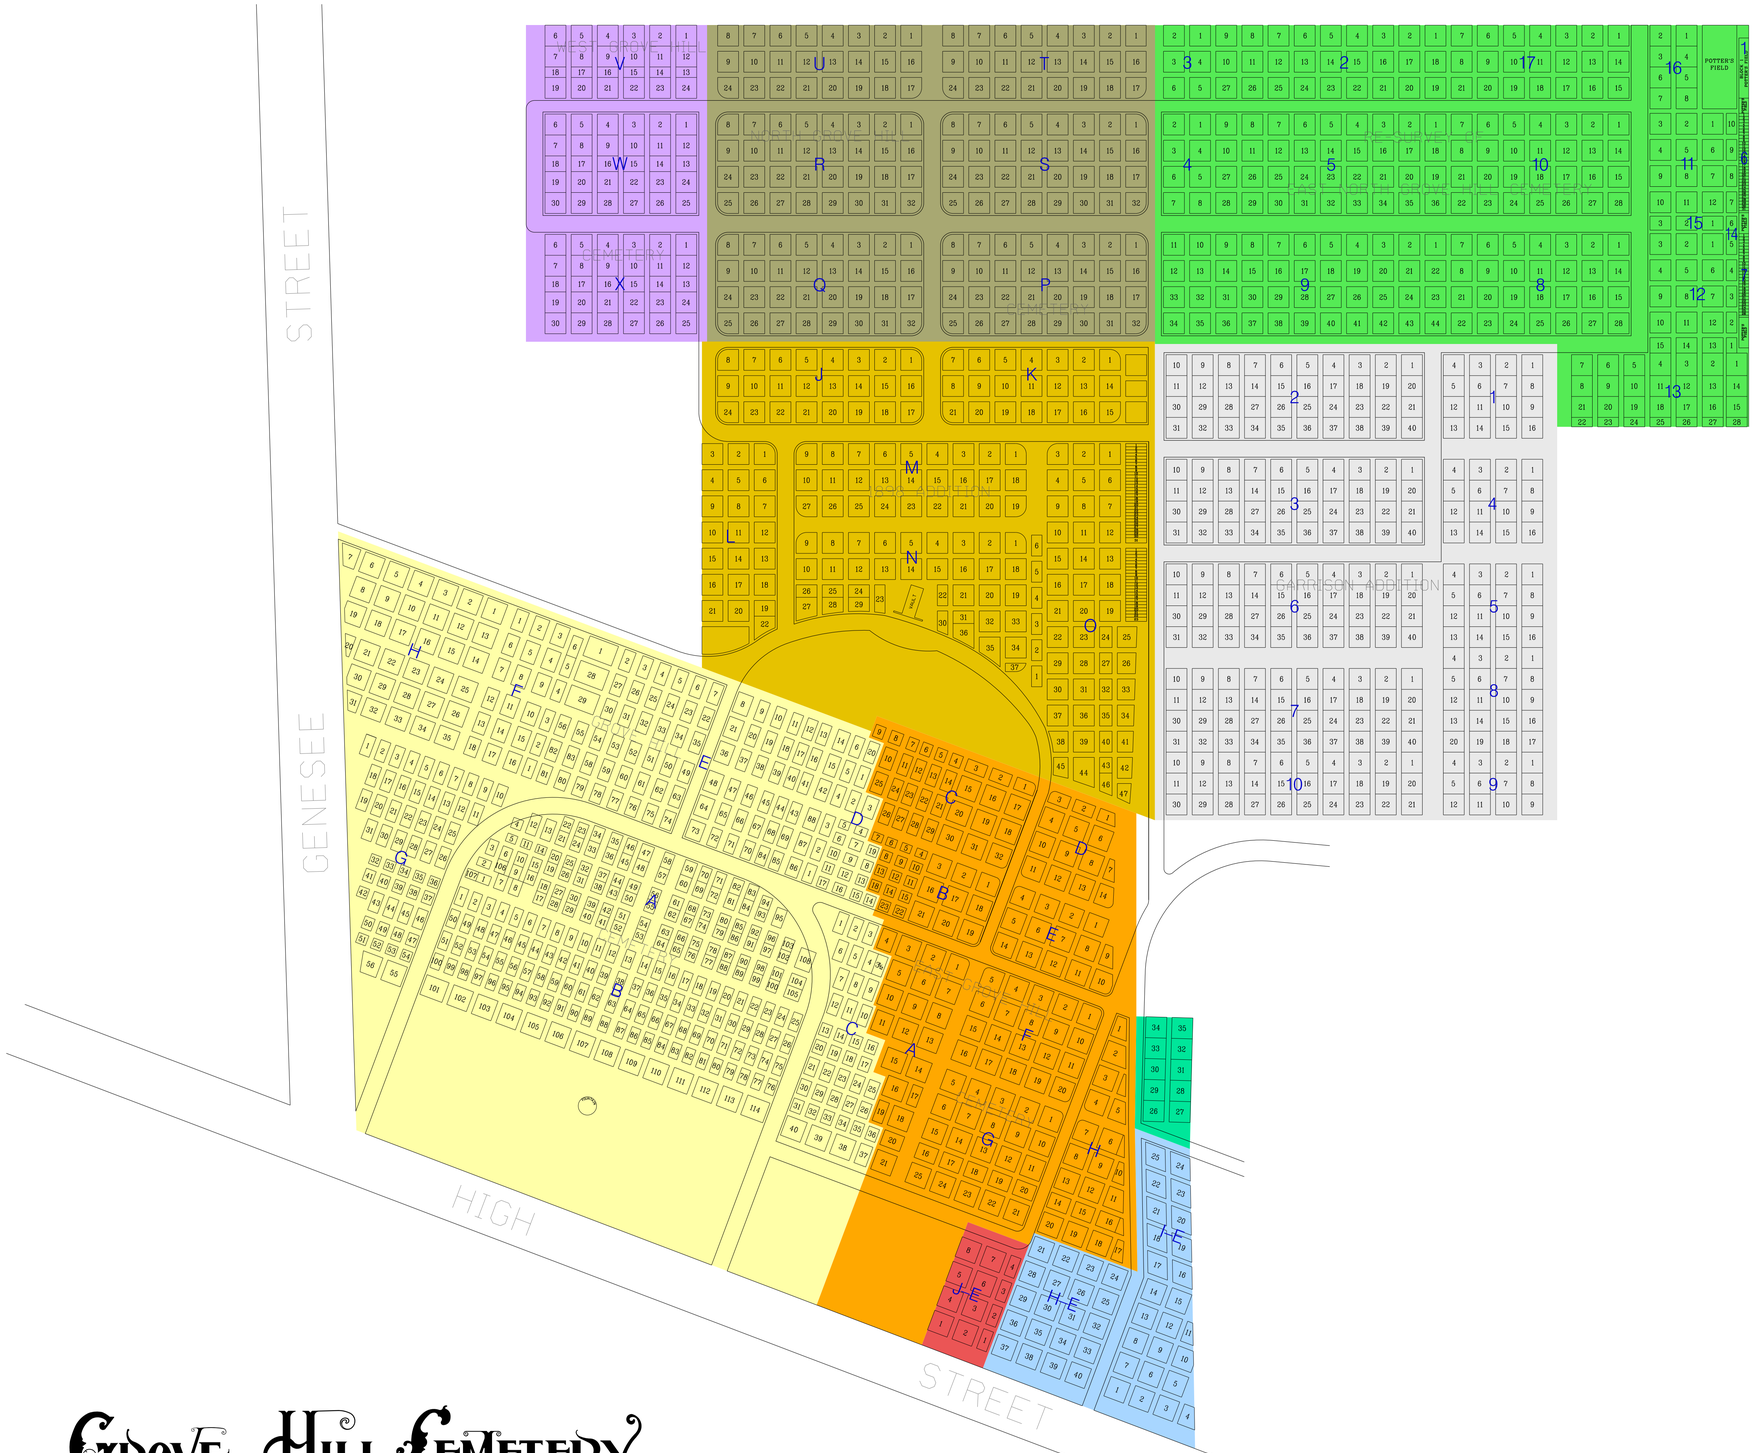

Grove Hill Cemetery
Morrison Illinois

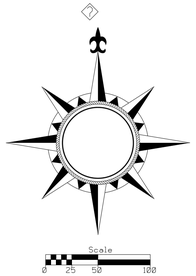

THE • CITY • OF
MORRISON
ILLINOIS

LEGEND

- GROVE HILL CEMETERY - 1897
- EAST GROVE HILL CEMETERY - 1897
- ADDITION TO GROVE HILL CEMETERY - 1898
- NORTH GROVE HILL CEMETERY - 1914
- SECTION I-E OF EAST GROVE HILL CEMETERY - 1938
- WEST GROVE HILL CEMETERY - 1948
- SECTION J-E OF EAST GROVE HILL CEMETERY - 1950
- GARRISON ADD. TO GROVE HILL CEMETERY, 1961-PRES.
- ADD. TO SECT. I-E, EAST GROVE HILL CEMETERY - 1971
- RE-SURVEY OF EAST NORTH GROVE HILL CEMETERY - 1975

REVISION		REVISION		PREPARED BY:
DATE	REMARKS	DATE	REMARKS	WILLETT SCHANN & ASSOCIATES, Inc. CONSULTING ENGINEERS
11/1/98	SAVE MAP			1809 E. SECOND STREET
				DIXON, ILLINOIS 61021
				PHONE 815-284-3381